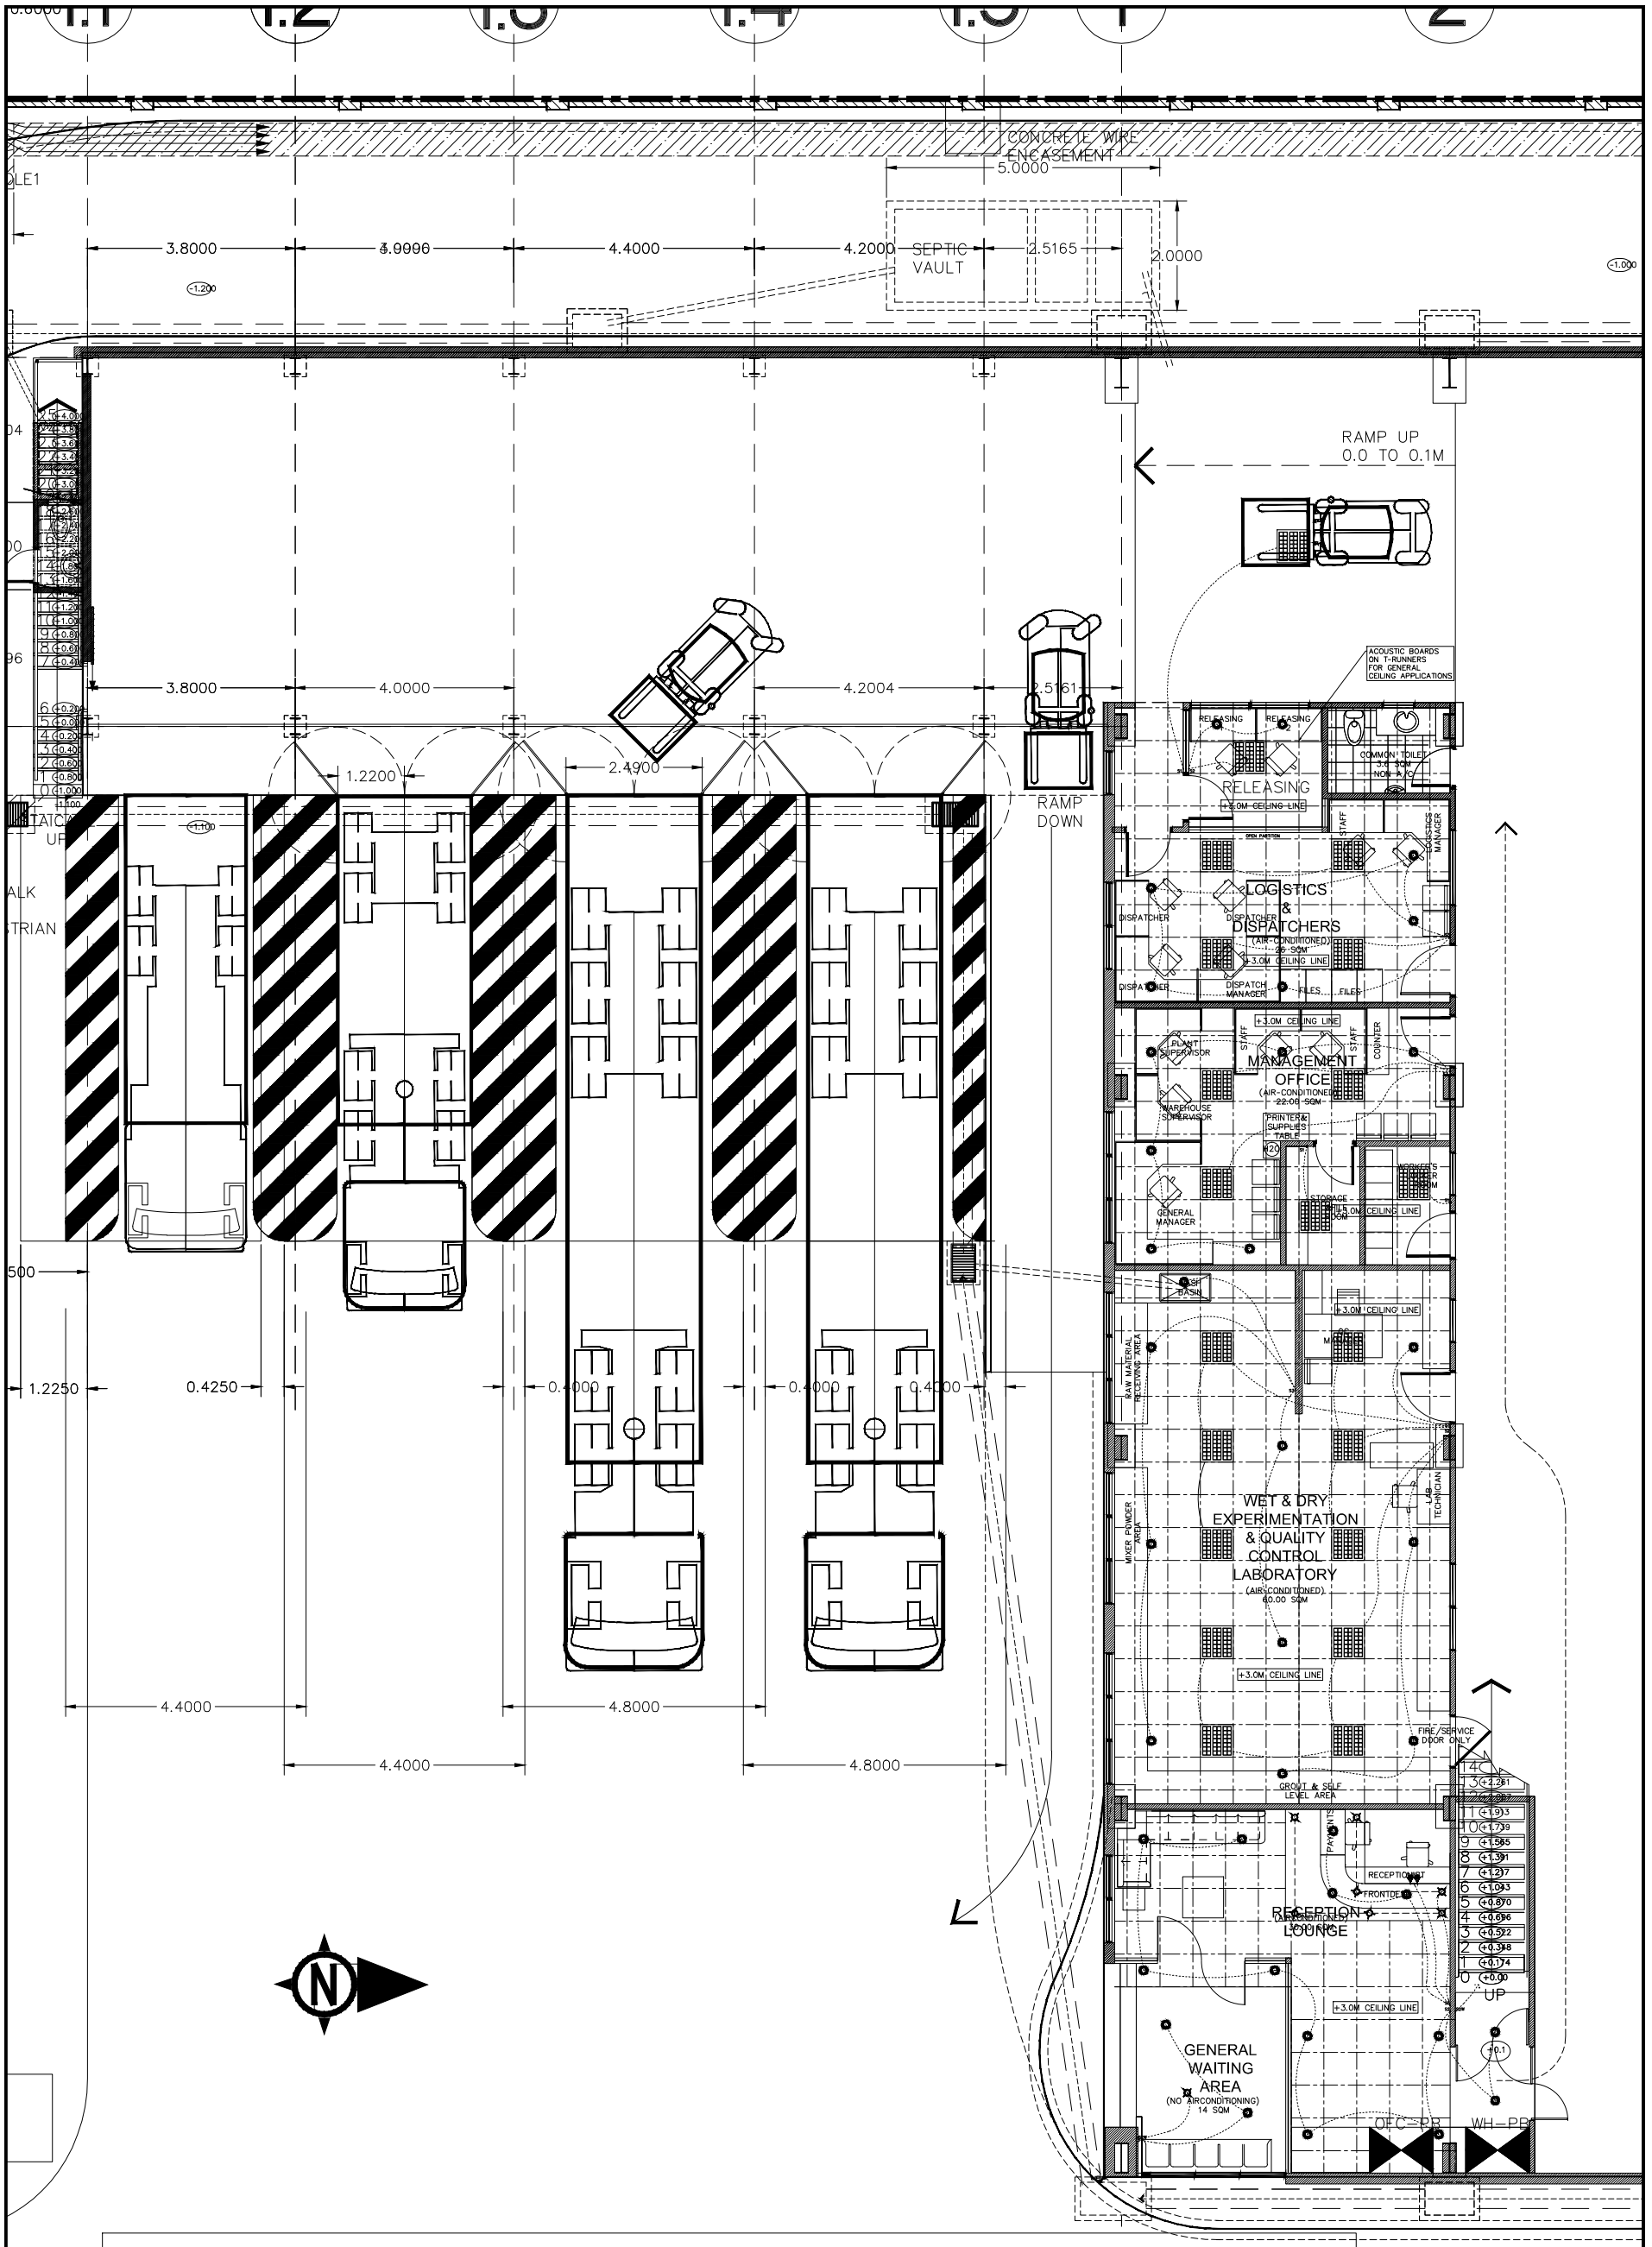

GF REFLECTED CEILING LIGHTING LAYOUT

ARCHITECT: **DANIEL CHRISTOPHER E. PASTOR** ARCHITECT 252 G. ARANETA AVE., SFDM, QUEZON CITY 0916-662-6807 (02) 363-4403 daniel.pastor@yahoo.com	ENGINEER:	PROJECT TITLE: **GREENCRETE WAREHOUSE**	PROJECT DETAILS: LOCATION: BARANGAY. PANDI, STA. MARIA, BULACAN; SIZE / AREA: 580 SQM; PROJECT START DATE: 2017	OWNER / DEVELOPER: NAME: GREENCRETE BUILDER; ADDRESS: OWNER'S ADDRESS; APPROVED: DATE:	SHEET NUMBER: 1/4; SHEET SET: E1
PRC NO: 32894 TIN: 242-271-945 PTR: DATE: PLACE:	DATE: DATE:				