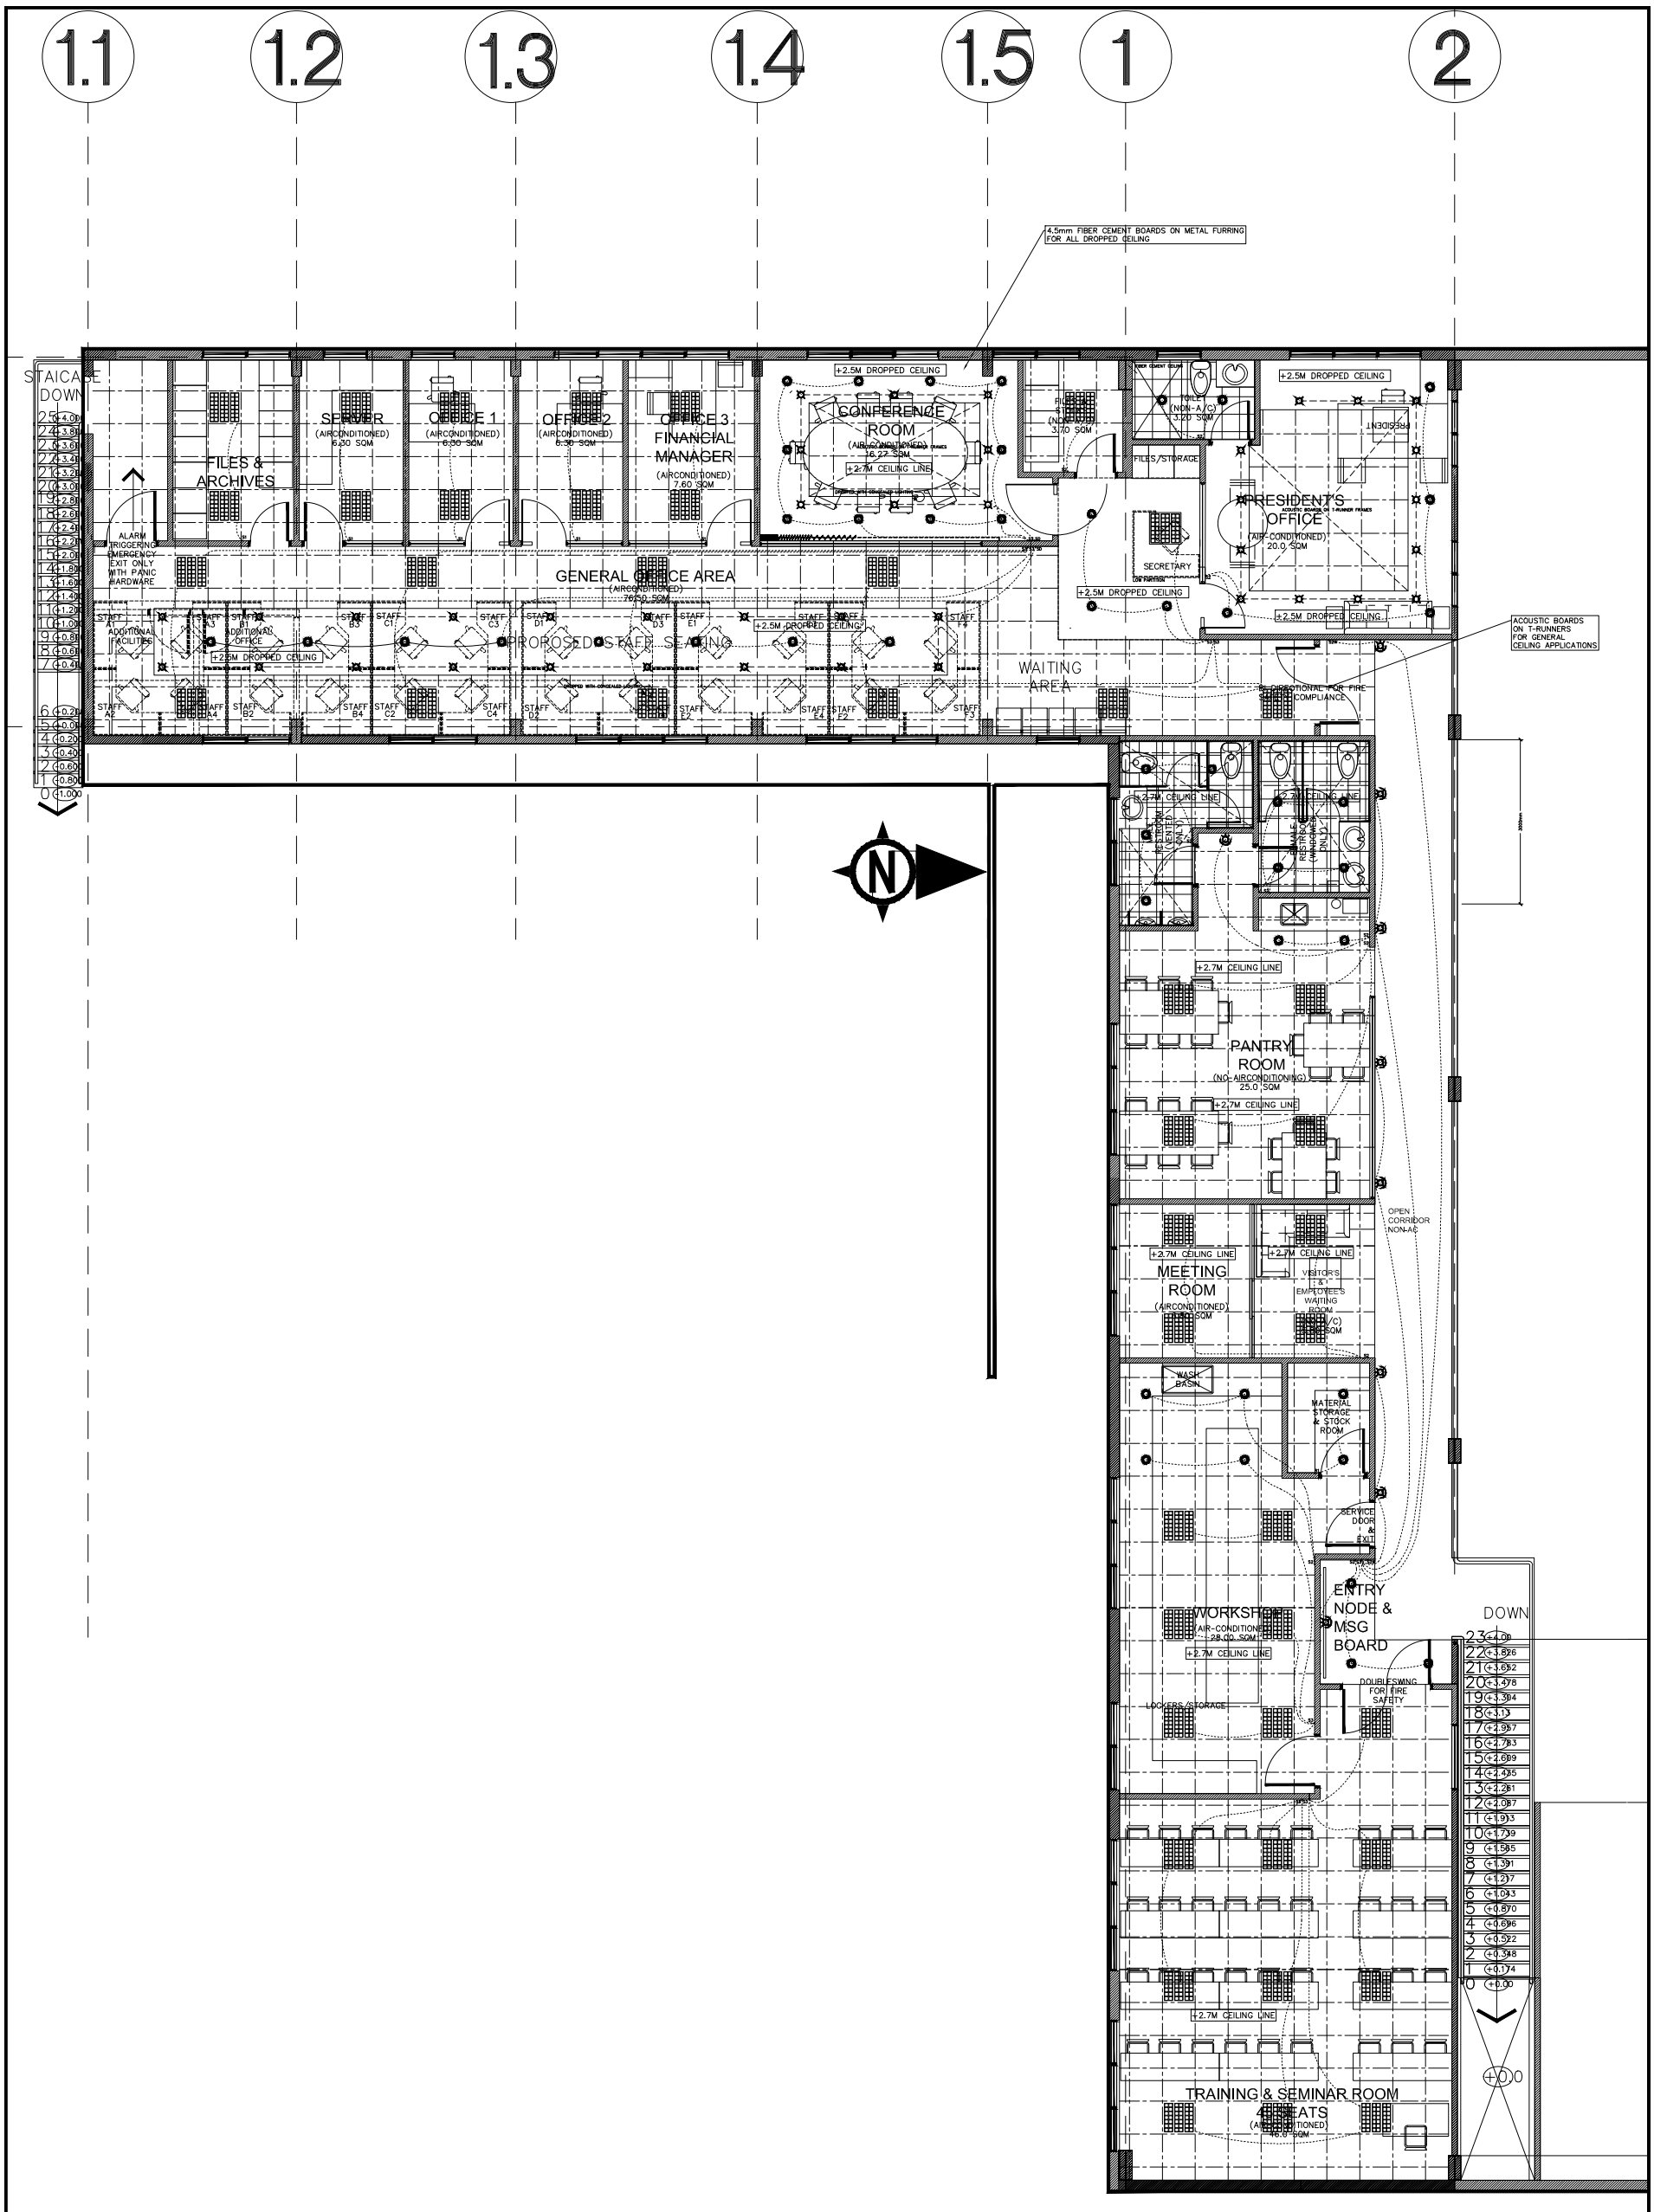

REFLECTED CEILING LIGHTING LAYOUT

ARCHITECT: **DANIEL CHRISTOPHER E. PASTOR** ARCHITECT 252 G. ARANETA AVE., SFDM, QUEZON CITY 0916-662-6807 (02) 363-4403 daniel.pastor@yahoo.com PRC NO: 32894 TIN: 242-271-945 PTR: DATE: PLACE:	ENGINEER: DATE: DATE:	PROJECT TITLE: GREENCRETE WAREHOUSE	PROJECT DETAILS: LOCATION: BARANGAY. PANDI, STA. MARIA, BULACAN SIZE / AREA: 580 SQM PROJECT START DATE: 2017	OWNER / DEVELOPER: NAME: GREENCRETE BUILDER ADDRESS: *OWNER'S ADDRESS* APPROVED: DATE:	SHEET NUMBER: 2/4 SHEET SET: E2