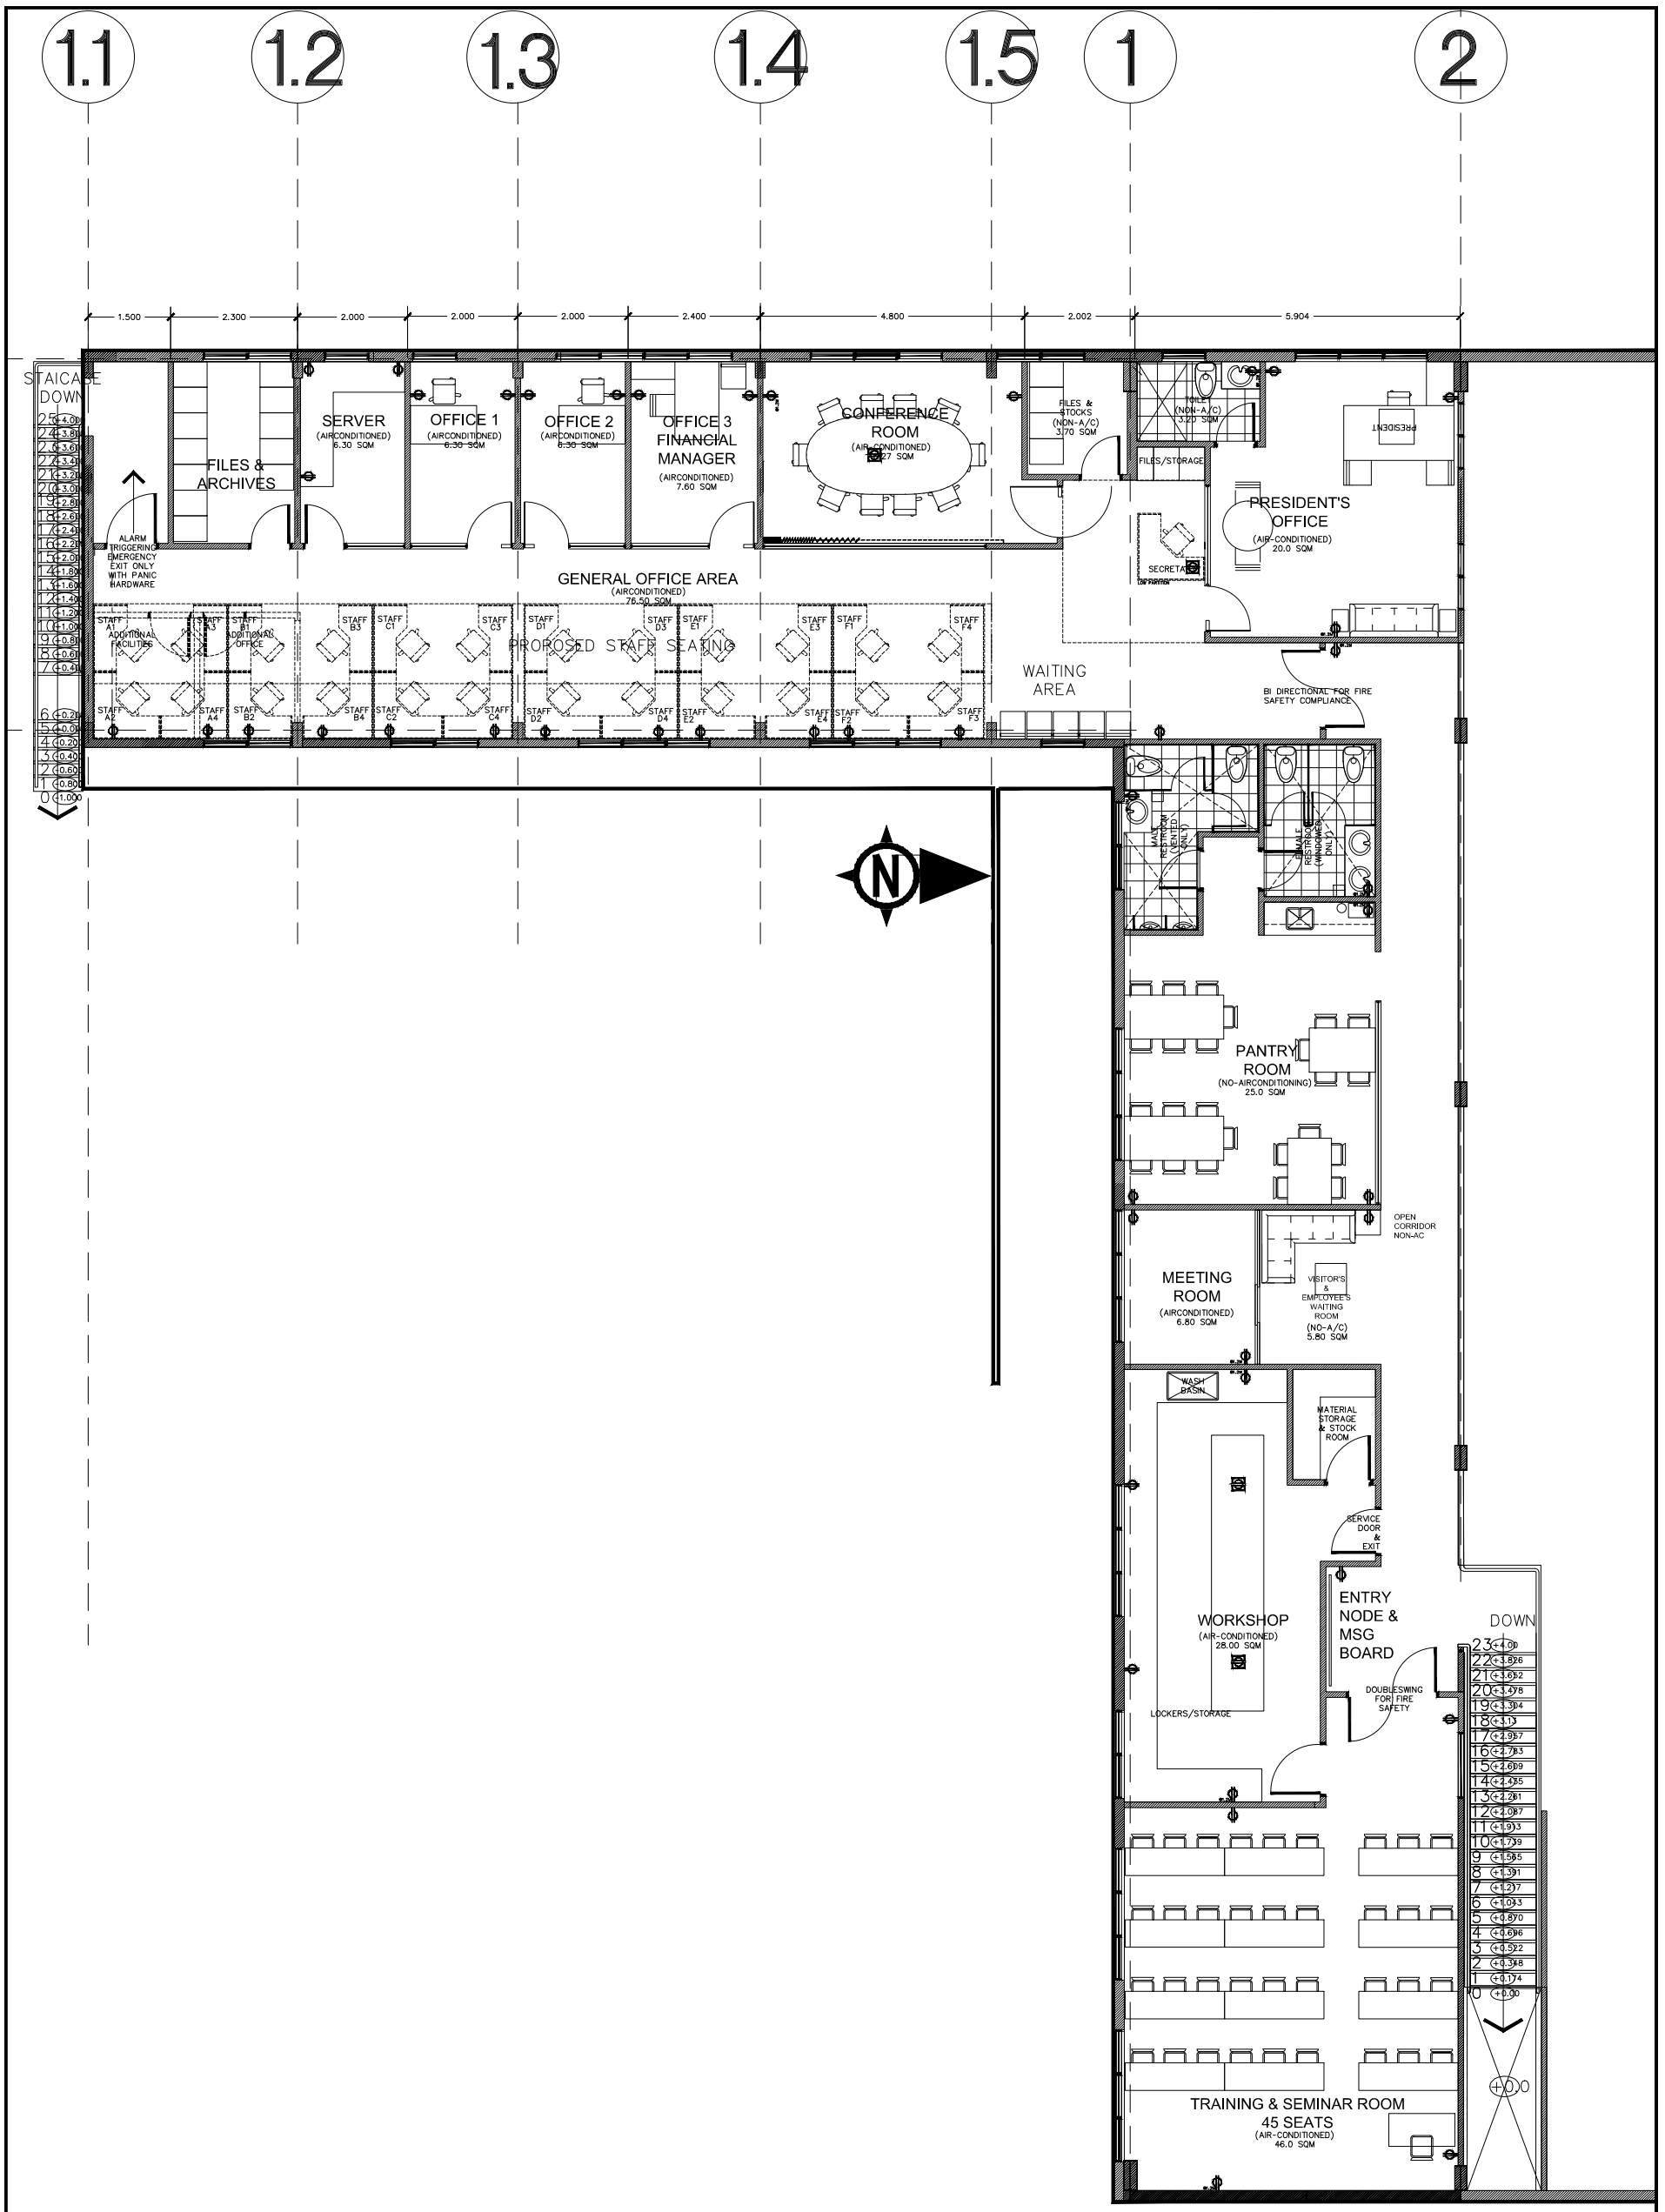

2F C/O LAYOUT

ARCHITECT: DANIEL CHRISTOPHER E. PASTOR, ARCHITECT, 252 G. ARANETA AVE., SFDM, QUEZON CITY, 0916-662-6807, (02) 363-4403, daniel.pastor@yahoo.com; PRC NO: 32894; TIN: 242-271-945; PTR: ; DATE: ; PLACE:	ENGINEER: ; DATE: ; DATE:	PROJECT TITLE: GREENCRETE WAREHOUSE	PROJECT DETAILS: LOCATION: BARANGAY. PANDI, STA. MARIA, BULACAN; SIZE / AREA: 580 SQM; PROJECT START DATE: 2017	OWNER / DEVELOPER: NAME: GREENCRETE BUILDER; ADDRESS: OWNER'S ADDRESS; APPROVED: ; DATE:	SHEET NUMBER: 4/4; SHEET SET: E4